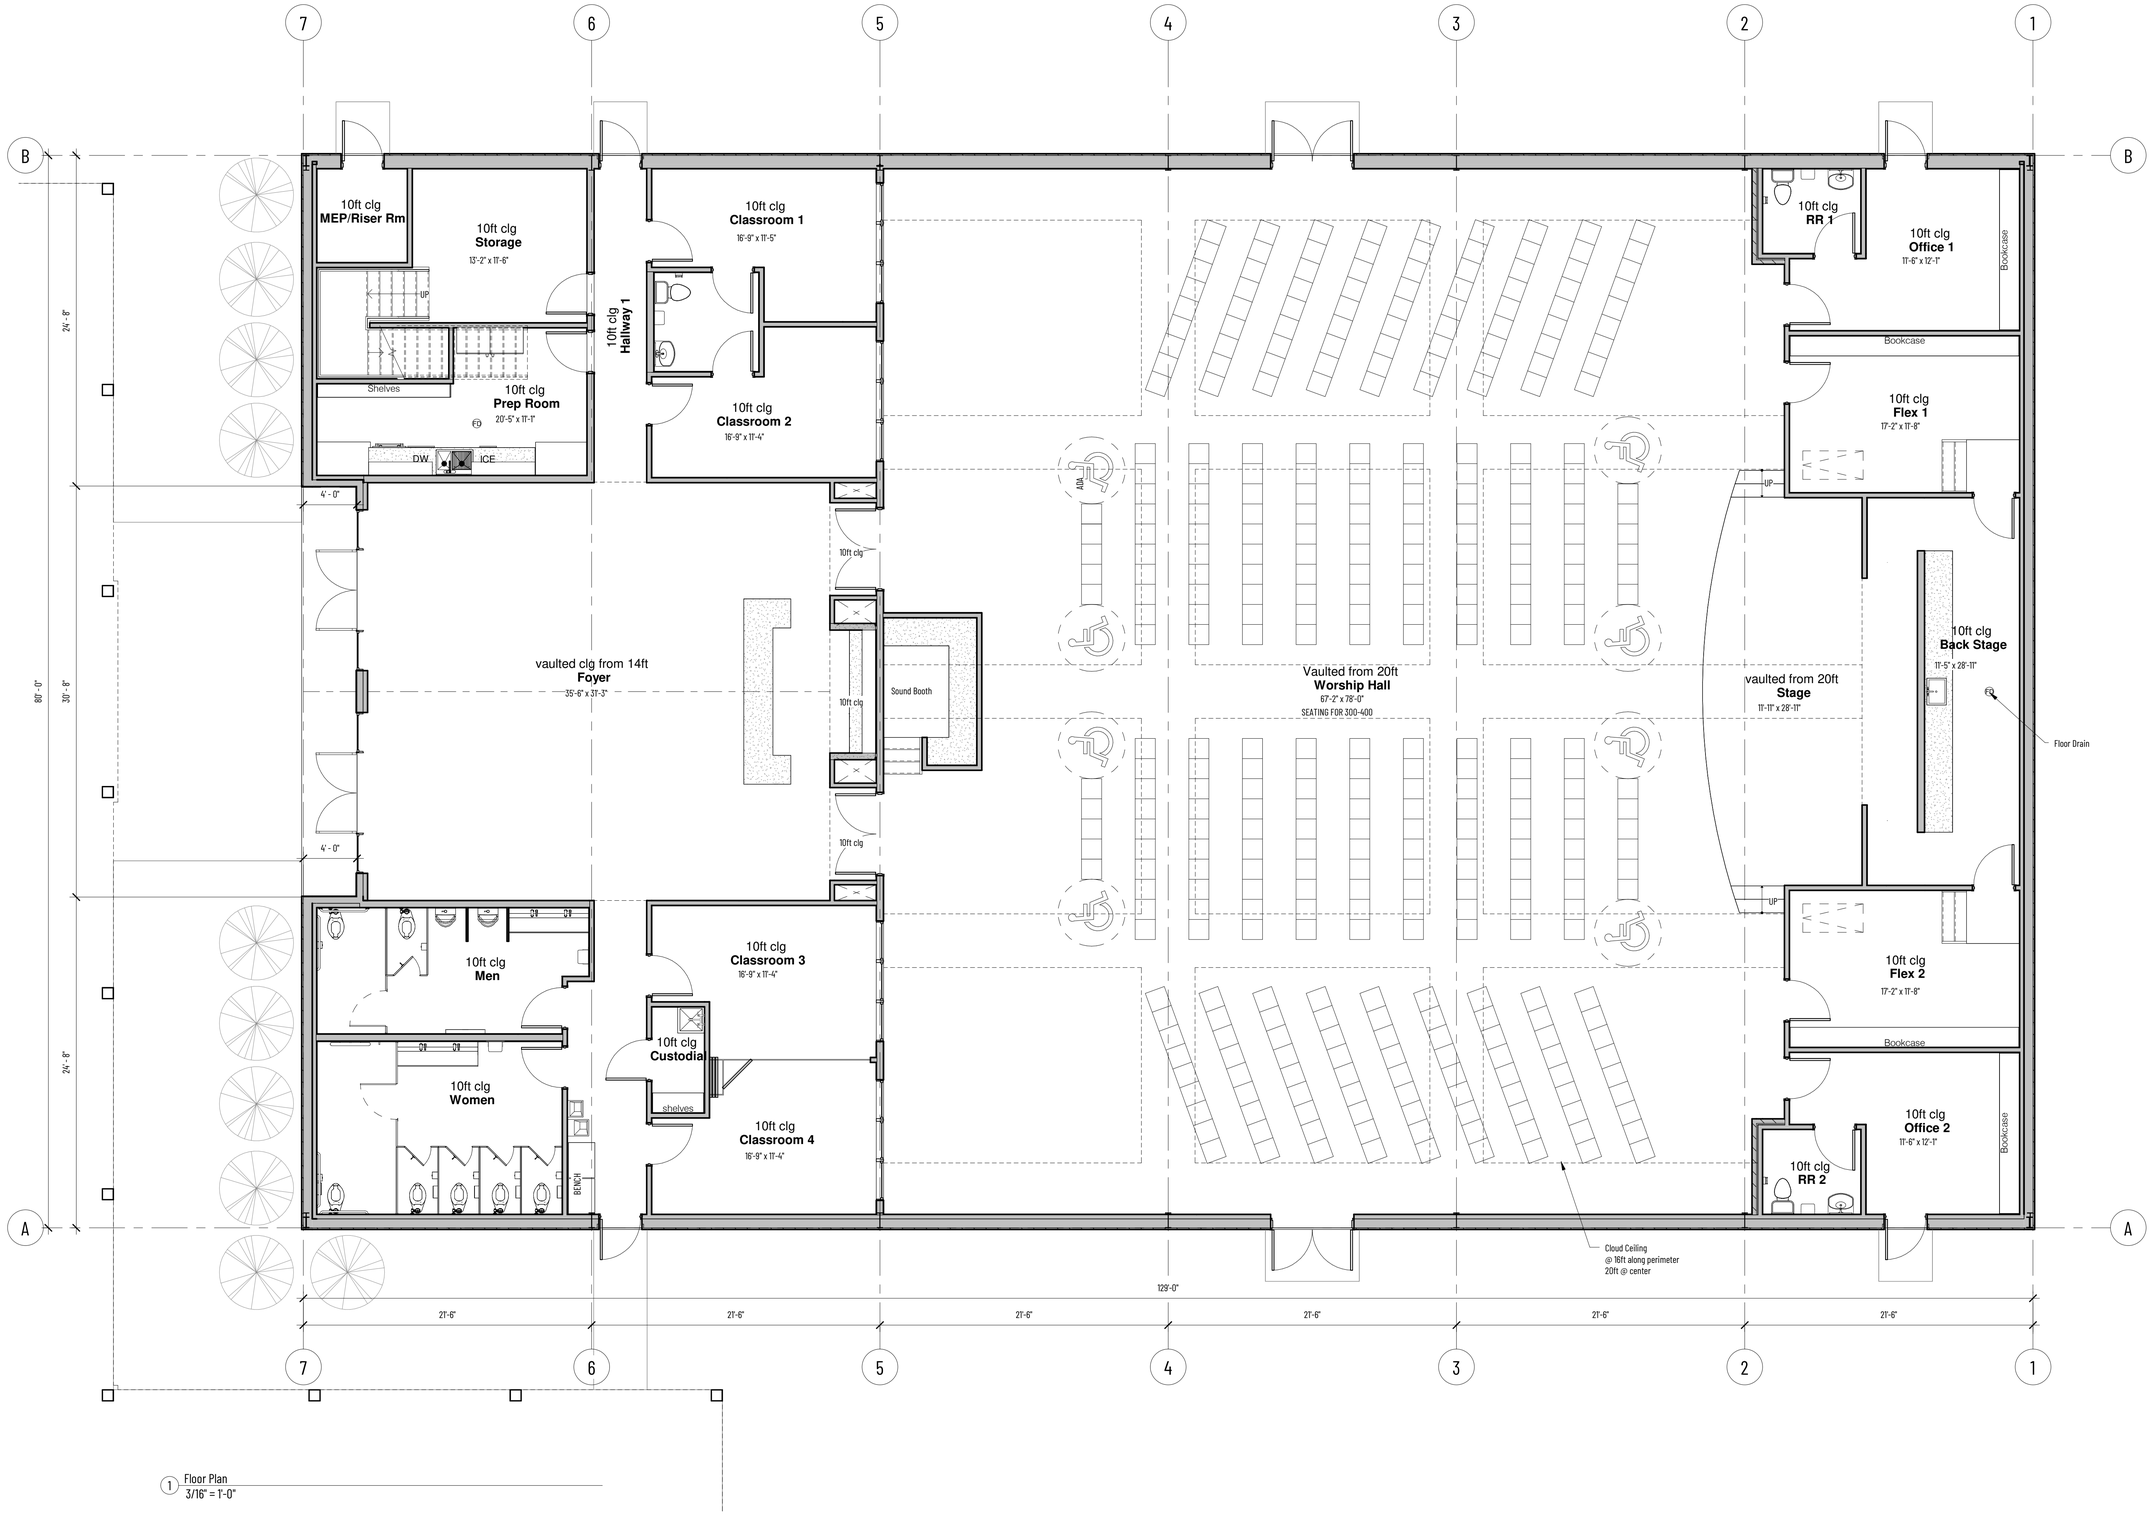


1 Floor Plan
3/16" = 1'-0"

www.knomad.studio
518 main street,
marble falls, texas 78654
(830) 693-9408

These documents are incomplete and
may not be used for construction, regulatory approval, or permit.

Shane Tafares, R.A.
TX, REG # 33115

Bright City Ministries

Phase One

ABS A0279 FRANCIS S.EARLY, TRACT 13, 17.81 ACRES

Floor Plan

A1.00